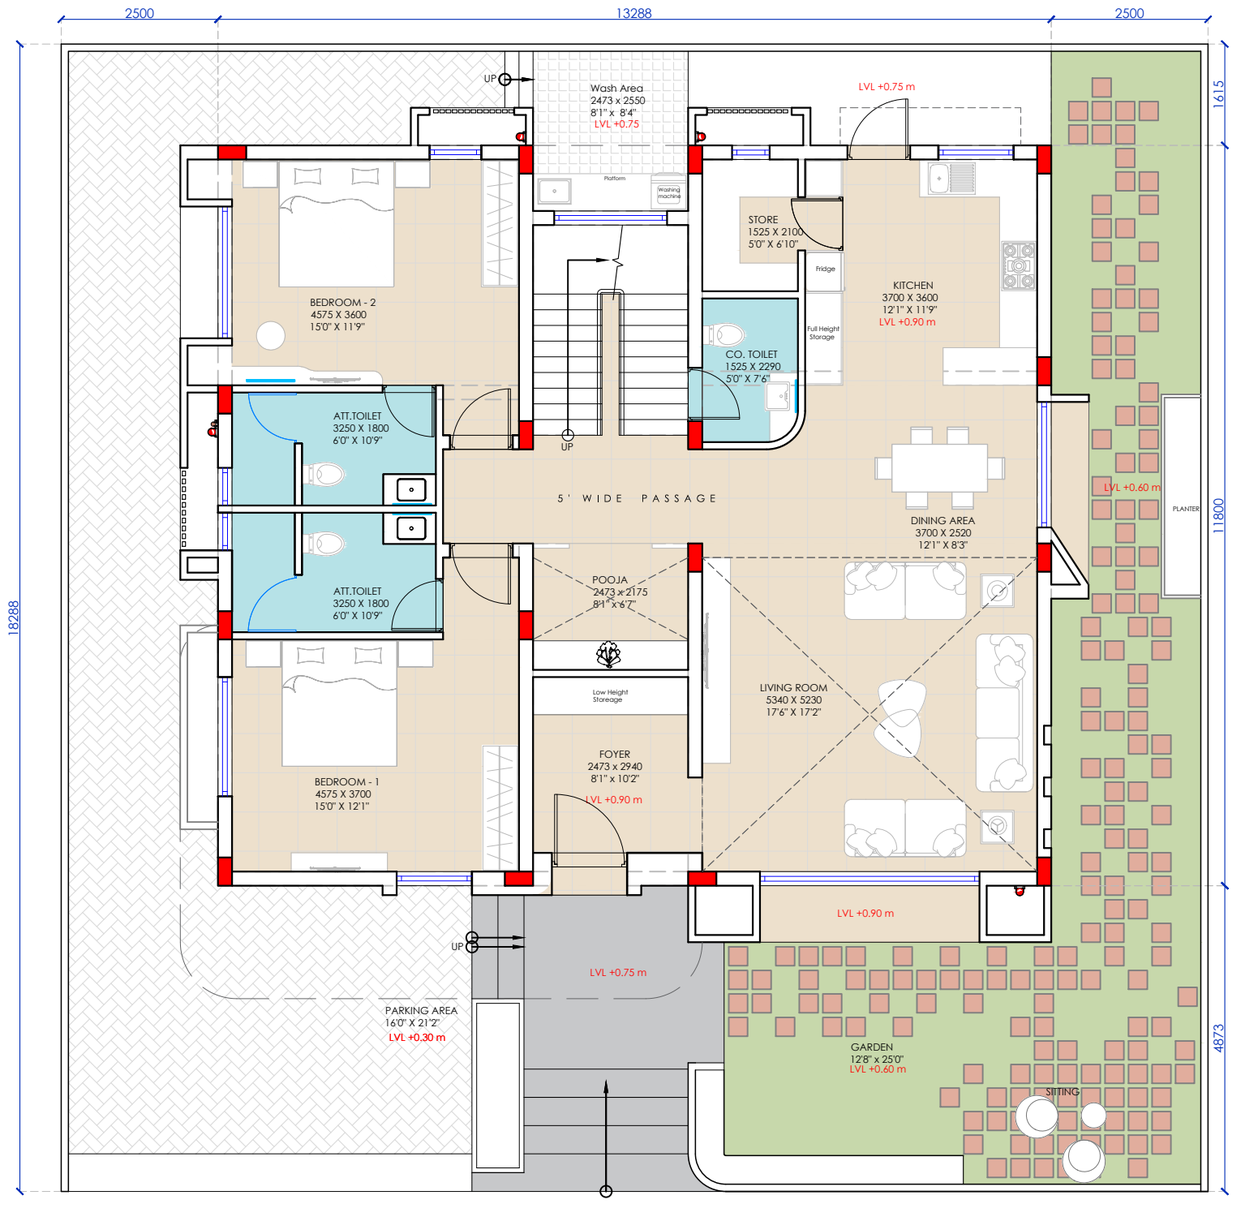



| CONSTRUCTION AREA | |
|---|---|
| Ground Floor | 1658.07SQ.FT |
| First Floor | 1524.38 SQ.FT |
| Stair cabin | 179.39 SQ. FT. |
| TOTAL AREA | 3361.84 SQ.FT |

NOTE - This Construction Area Without Elevation Treatment


# GROUND FLOOR

| | | | | |
|---|---|---|---|---|
| PROJECT :- GARDEN CITY_PHASE VI | PROJ. NO. | CHECK BY. | DATE 06-08-2026 | Spandan Architecture and Designs |
| TITLE :- GROUND FLOOR | DRG. NO. | DRAWN BY. TEJAS | SCALE 1 : 80 | Ar. Vipul Gangani Ar. Hiren Parmar |

804 - 807, Western Business Park, Opp. S.D. Jain School,Vesu Char Rasta, Udhana Magdalla Road, Surat- 395007 e mail : spandan_ar@yahoo.co.in

N

THIS DRAWING AND DESIGN IS THE PROPERTY OF Spandan AND MUST NOT BE COPIED OR LENT WITHOUT THEIR PERMISSION IN WRITING

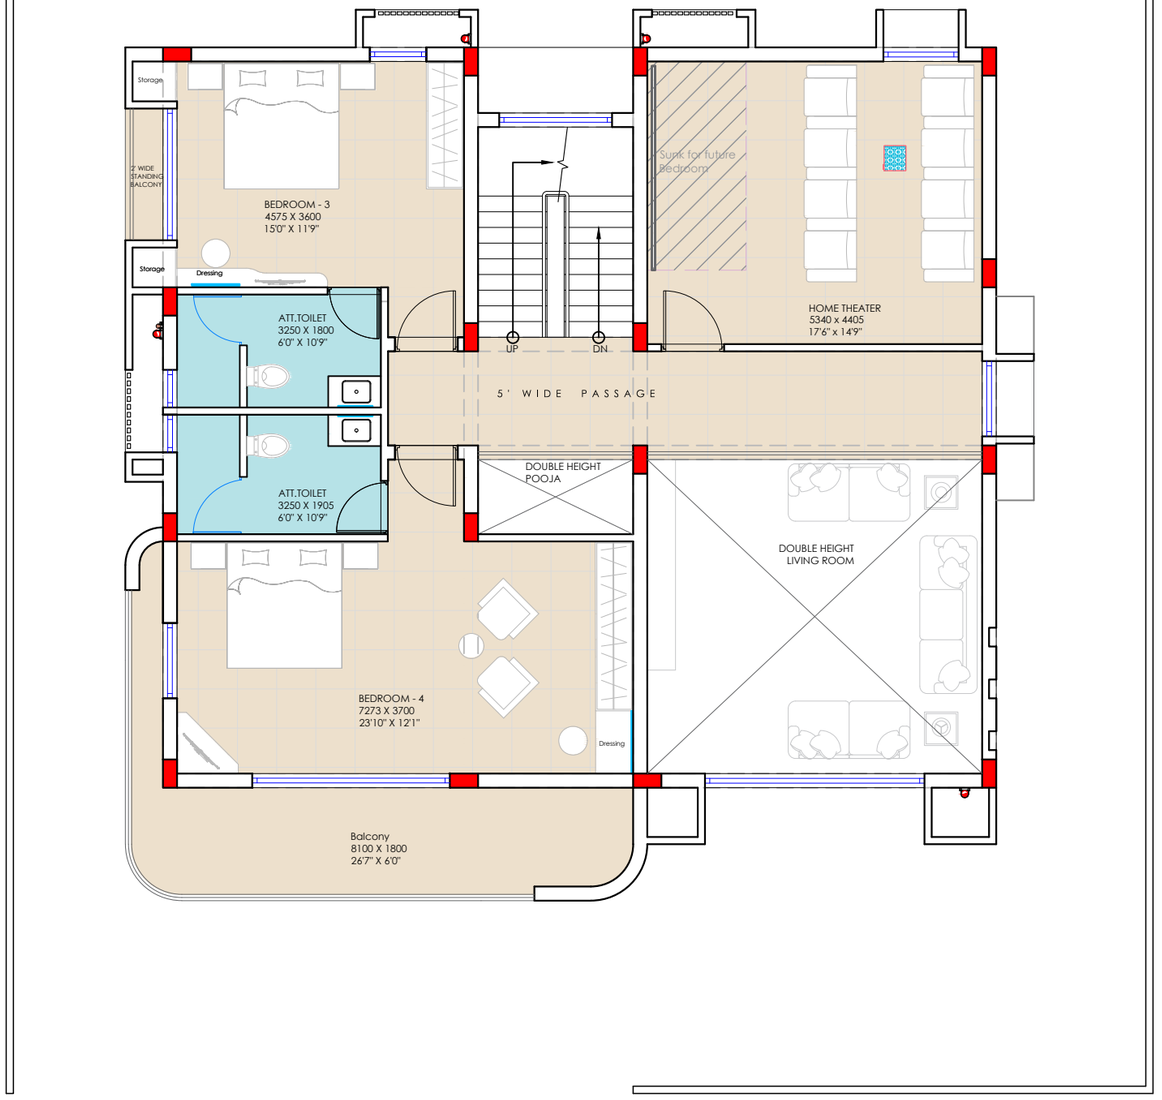



# FIRST FLOOR

OPTION - 1

| | | | | |
|---|---|---|---|---|
| PROJECT :- GARDEN CITY_PHASE VI | PROJ. NO. | CHECK BY. | DATE 06-08-2026 | Spandan Architecture and Designs |
| TITLE :- FIRST FLOOR | DRG. NO. | DRAWN BY. TEJAS | SCALE 1 : 80 | Ar. Vipul Gangani Ar. Hiren Parmar |

804 - 807, Western Business Park, Opp. S.D. Jain School,Vesu Char Rasta, Udhana Magdalla Road, Surat- 395007 e mail : spandan_ar@yahoo.co.in

THIS DRAWING AND DESIGN IS THE PROPERTY OF Spandan AND MUST NOT BE COPIED OR LENT WITHOUT THEIR PERMISSION IN WRITING

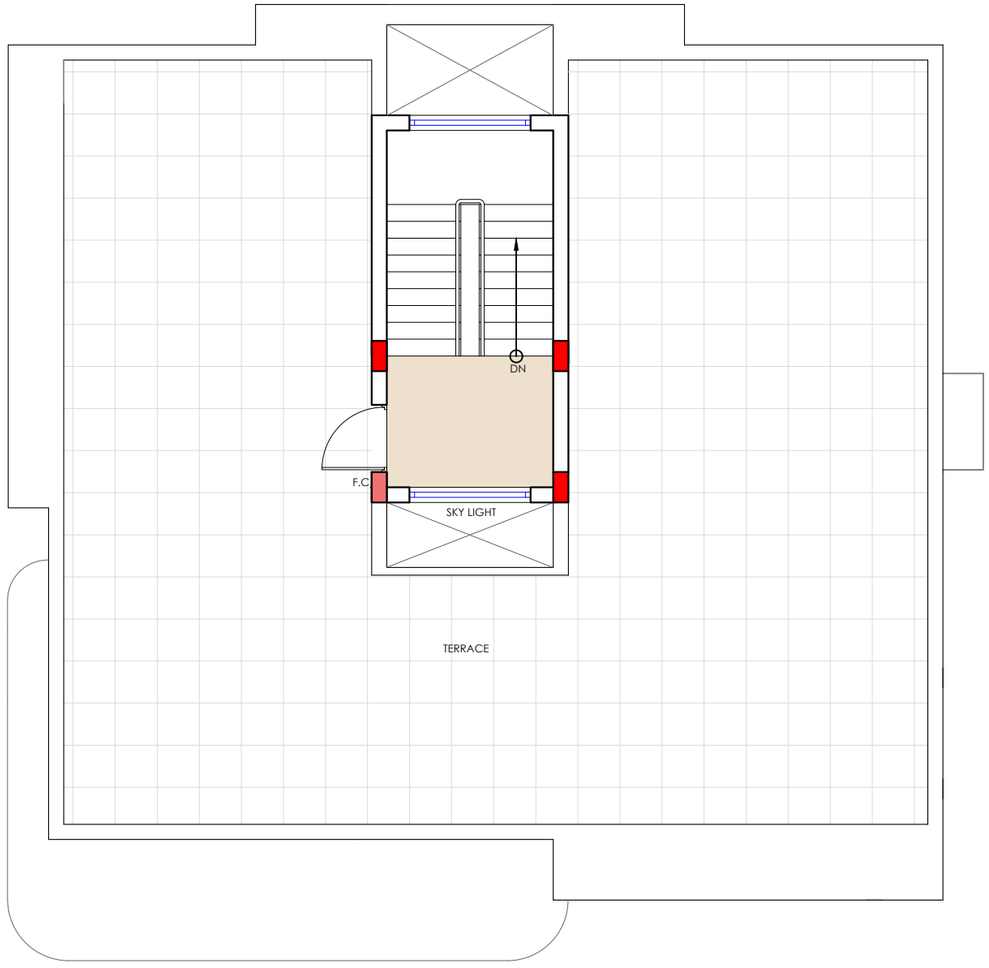


# TERRACE

| | | | | |
|---|---|---|---|---|
| PROJECT :- GARDEN CITY_PHASE VI | PROJ. NO. | CHECK BY. | DATE 06-08-2026 | Spandan Architecture and Designs |
| TITLE :- TERRACE | DRG. NO. | DRAWN BY. TEJAS | SCALE 1 : 80 | Ar. Vipul Gangani Ar. Hiren Parmar |

804 - 807, Western Business Park, Opp. S.D. Jain School,Vesu Char Rasta,
Udhana Magdalla Road, Surat- 395007 e mail : spandan_ar@yahoo.co.in

THIS DRAWING AND DESIGN IS THE PROPERTY OF Spandan AND MUST NOT BE COPIED OR LENT WITHOUT THEIR PERMISSION IN WRITING